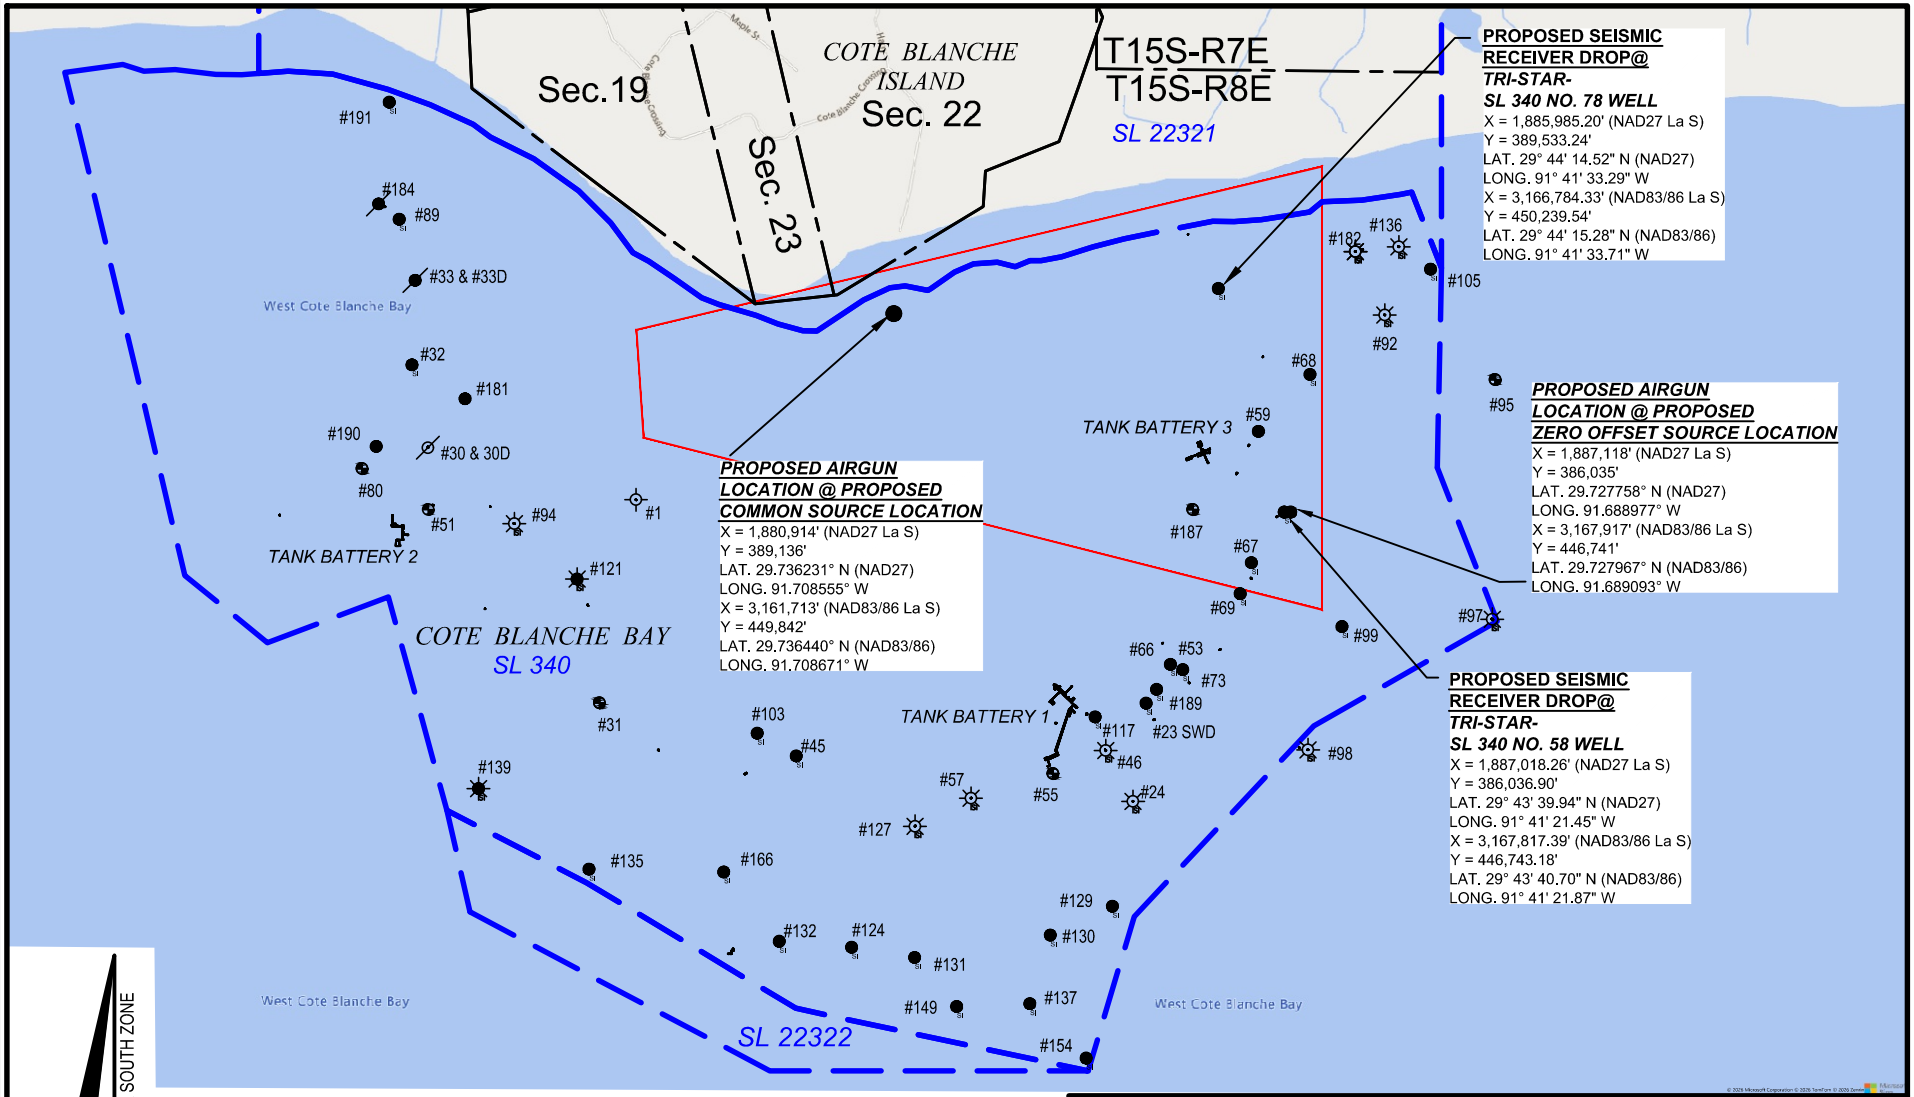

NAD 27 LOUISIANA SOUTH ZONE

LEGEND

PROJECT OUTLINE

Scale: 1" = 3000'

3000' 0 1500' 3000'

FENSTERMAKER

C. H. Fenstermaker & Associates, L.L.C.
135 Regency Sq. Lafayette, LA 70508
Ph. 337-237-2200 Fax. 337-232-3299
www.fenstermaker.com

Not to be used for construction, bidding, recordation, conveyance, sales, or engineering design.

PRELIMINARY

Danielle B. McMath
Professional Land Surveyor
Registration No. 5297

DETAIL

TRI-STAR

SALT PROXIMITY SURVEY
COTE BLANCE BAY FIELD
ST. MARY PARISH, LOUISIANA

	REVISIONS			
DRAWN BY: TBD	#	BY:	DATE:	DESCRIPTION:
PROJ. MGR.: TBD				
DATE: 05/26/2026				

FILENAME: T:\2026\2269961\DWG\PROPOSED SALT PROXIMITY OUTLINE DETAIL.dwg